


- GENERAL NOTES:
- SWITCHBOARD SG-5301 IS EXISTING:
 - MANUFACTURER: GENERAL ELECTRIC
 - MODEL: AV-LINE
 - PRODUCT TYPE: AV2
 - JOB NUMBER: 59744
 - VOLTAGE: 480V
 - PHASE: 3
 - WIRE: 3
 - FREQUENCY: 60HZ
 - SPARE BREAKERS NOT SHOWN. SPARE BREAKERS INCLUDE TWO 60AT AND TWO 100AT THERMAL MAGNETIC BREAKERS.

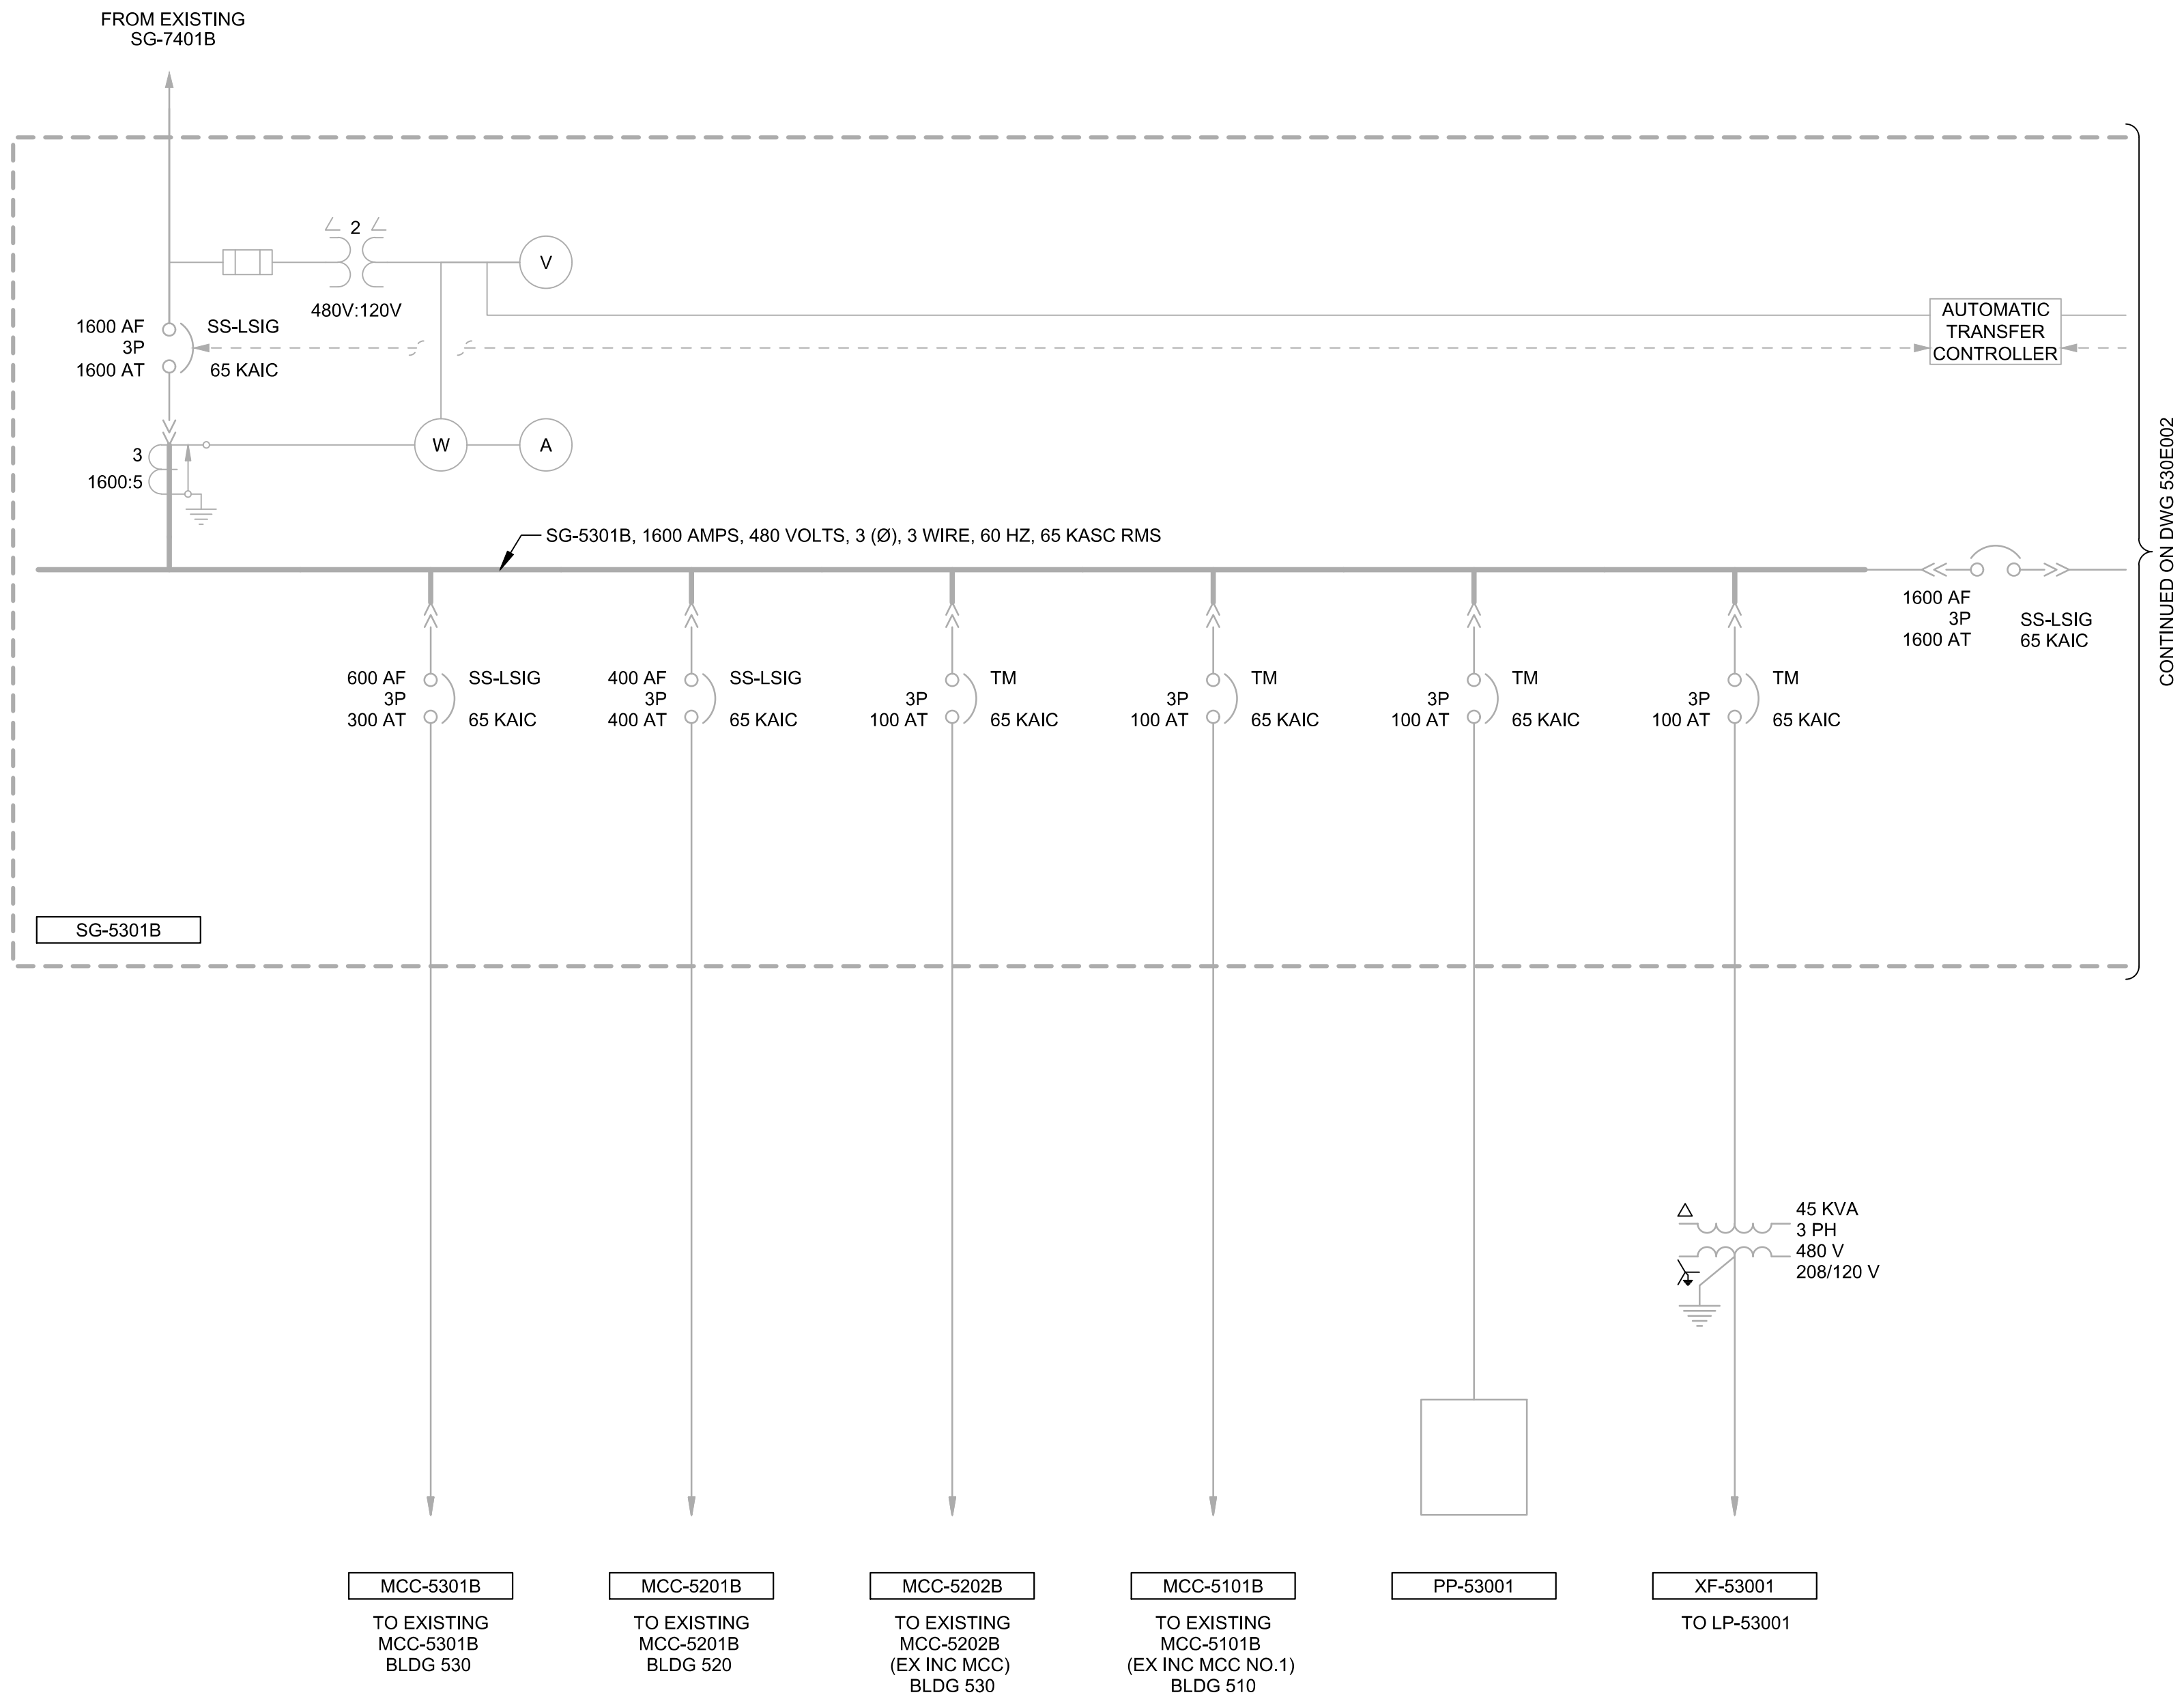

	4		
	3		
	2		
9/ 2026	1	ADDENDUM 1	TT
Date	No	Revision	By

CONTACT PERSON: STEPHEN DAY, PE SE , PROJECT ENGINEER AT 360-778-7944

PROJECT ENGINEER MSS
DESIGNED/DRAWN TDT/BLS
INSPECTOR CH

DIRECTOR PUBLIC WORKS
CITY ENGINEER
ASSISTANT DIRECTOR

CITY OF BELLINGHAM, WASHINGTON
PUBLIC WORKS DEPARTMENT
ENGINEERING DIVISION

SCALE
Horiz. AS SHOWN
Vert. AS SHOWN

DATUM
H: NAD 83/98
V: NAVD 88

Job. No. EU194
Date JAN 2026
Field Bk.

POST POINT RESOURCE RECOVERY PLANT
ELECTRICAL
SG-5301A/B MODIFIED ONE-LINE DIAGRAM 1

DRAWING NO. 530E001
SHEET NO. 119 OF 198

