INDEX

SHEET NO.	PLAN REFERENCE NO.	TITLE
		VOLUME 1
1	IN1	INDEX
2	VM1	VICINITY MAP
3	SQ1	SUMMARY OF QUANTITIES
		VOLUME 2
4	CT1	CERTIFICATION SHEET
5	RS1	ROADWAY SECTIONS
6	PV1	PAVING AND MARKING PLANS
7 - 9	SN1 - SN3	PERMANENT SIGNING
10 - 19	B1 - B10	BRIDGE PLANS
20	CS1	CLASS A SIGNS
21 - 27	TC1 - TC7	TRAFFIC CONTROL PLANS

INDEX (CONTINUED)

SHEET NO.	PLAN REFERENCE NO.	TITLE

PLAN REF NO

SHEET OF SHEETS

NOTE: ALL SHEET REFERENCES, FIRST NOS. OF STRUCTURE CODE DESIGNATIONS AND MATCH LINE SHEET REFERENCES, ETC., THROUGHOUT THE PLANS, REFER TO THE ENTRY IN THE PLAN REFERENCE NUMBER BOX.

FILE NAME	XL7000_SH_IN.dgn			
TIME	9:36:53 AM			
DATE	26-Mar-2026			
PLOTTED BY	guffeyt			
DESIGNED BY	D. GIESE			
ENTERED BY	D. GIESE			
CHECKED BY	T. GUFFEY			
PROJ. ENGR.	S. FELL			
REGIONAL ADM.	D. RECK	REVISION	DATE	BY

REGION NO. 10 | STATE WASH

JOB NUMBER

CONTRACT NO.

FED. AID PROJ. NO. 0014(092)

LOCATION NO. XL7000

WSDOT

SEE CERTIFICATION SHEET DATE
STAMP BOX

SEE CERTIFICATION SHEET DATE
STAMP BOX

SR 14
W CAMAS SLOUGH BRIDGE DECK
PAVING

INDEX

PLAN REF NO IN1

SHEET 1 OF 27 SHEETS

c:\users\guffeyt\pw_wsdot\d0901088\XL7000_SH_IN.dgn
pw://projectstore.wsdot.wa.gov:WSDOT/Documents/Southwest/_Projects/014/12.61_CamasSloughBrDeck_Connect/Design/_CADD/Sheets/XL7000_SH_IN

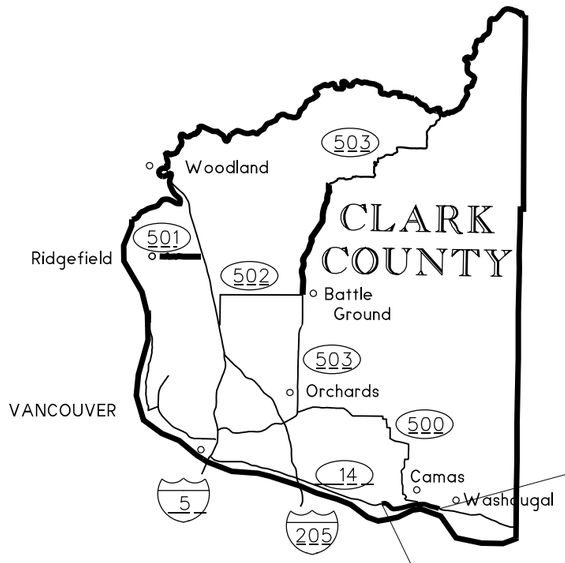

T 1N, R 3E, W.M.

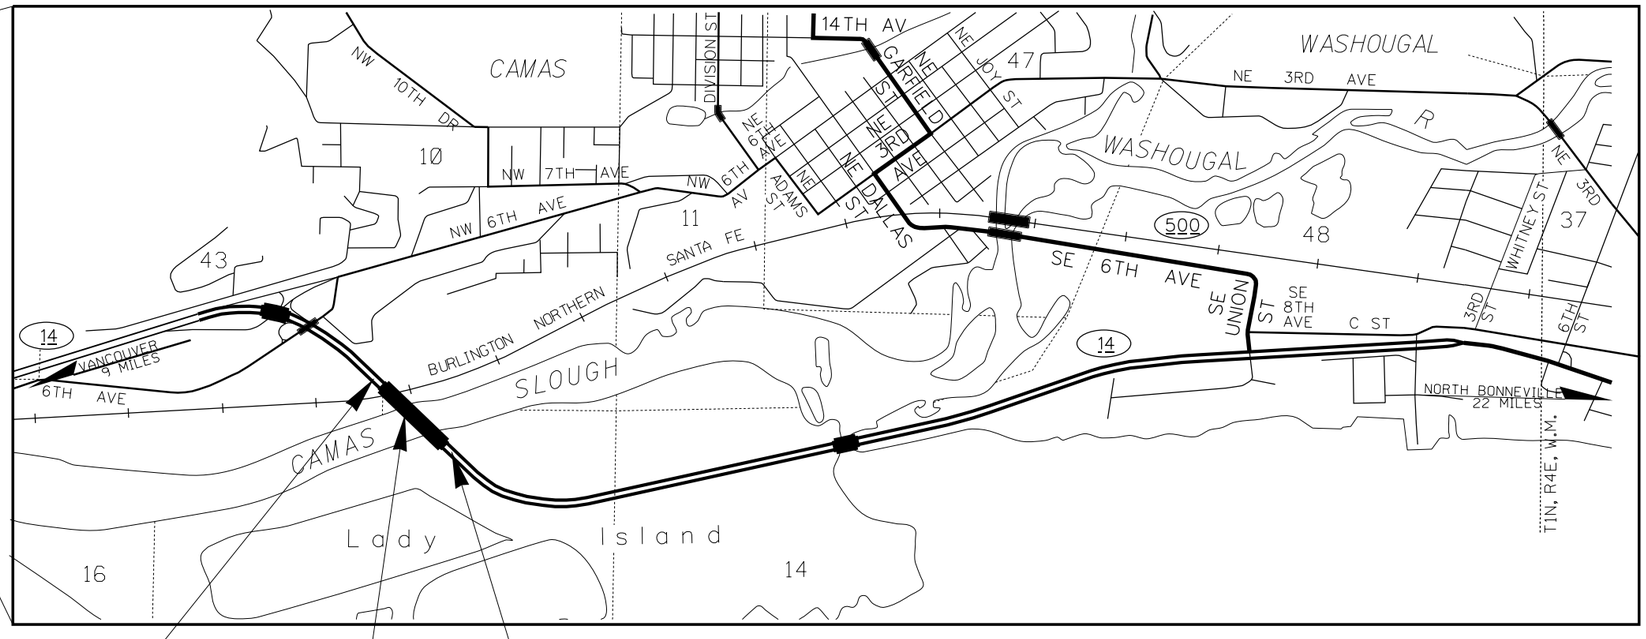

BEGIN PROJECT
SR 14 MP 12.40

END PROJECT
SR 14 MP 13.00

BRIDGE NO. 14/25
INCLUDED IN PROJECT
REPLACE MEMBRANE AND OVERLAY
REPAIR BRIDGE DECK
REPLACE EXPANSION JOINTS (4)

N

0 1500 3000
SCALE IN FEET

FILE NAME	XL7000_SH_VM.dgn			
TIME	9:37:03 AM			
DATE	26-Mar-2026			
PLOTTED BY	guffeyt			
DESIGNED BY	D. GIESE			
ENTERED BY	D. GIESE			
CHECKED BY	T. GUFFEY			
PROJ. ENGR.	S. FELL			
REGIONAL ADM.	D. RECK	REVISION	DATE	BY

REGION NO.	STATE	FED. AID PROJ. NO.
10	WASH	0014(092)
JOB NUMBER		
CONTRACT NO.		LOCATION NO.
		XL7000

WSDOT

SEE CERTIFICATION SHEET
DATE
STAMP BOX

SEE CERTIFICATION SHEET
DATE
STAMP BOX

SR 14
W CAMAS SLOUGH BRIDGE DECK
PAVING

VICINITY MAP

PLAN REF NO
VM1

SHEET 2 OF 27 SHEETS

c:\users\guffeyt\pw_wsdot\d0901088\XL7000_SH_VM.dgn
pw://projectstore.wsdot.wa.gov:WSDOT/Documents/Southwest/_Projects/014/12.61_CamasSloughBrDeck_Connect/Design/_CADD/Sheets/XL7000_SH_VM

SUMMARY OF QUANTITIES

3/30/2026

ITEM NO	TOTAL QUANTITY	SUB-TOTAL * SECTION I-07.2(1) OF STANDARD SPECS	SUB-TOTAL ** SECTION I-07.2(2) OF STANDARD SPECS	STD. ITEM NO.	UNIT	ITEM	GROUP 1 SR 14 MP 12.40 to 13.00	GROUP 2 THIRD PARTY DAMAGES
						1-PREPARATION		
1	LUMP SUM		LUMP SUM	0001	L.S.	MOBILIZATION	L.S.	
						8-STRUCTURE		
2	LUMP SUM		LUMP SUM		L.S.	REMOVE EXISTING STEEL SLIDING PLATE AND CONCRETE	L.S.	
3	82.00		82.00	4444	L.F.	EXPANSION JOINT MODIFICATION- COMPRESSION SEAL	82.00	
4	82.00		82.00	4444	L.F.	EXPANSION JOINT MODIFICATION- STRIP SEAL	82.00	
5	350.00		350.00	4451	S.F.	BRIDGE DECK REPAIR BR. NO. 14/25	350.00	
6	3,575.00		3,575.00	4455	S.Y.	WATERPROOF MEMBRANE BR. NO. 14/25	3,575.00	
						14-HOT MIX ASPHALT		
7	533.00		533.00	5711	S.Y.	PLANING BITUMINOUS PAVEMENT	533.00	
8	3,575.00		3,575.00	5708	S.Y.	REMOVING EXISTING OVERLAY FROM BRIDGE DECK NO 14/25	3,575.00	
9	437.00		437.00	5766	TON	HMA CL. 3/8 IN. PG 58V-22	437.00	
10	3,800.00		3,800.00	5830	DOL.	JOB MIX COMPLIANCE PRICE ADJUSTMENT	3,800.00	
11	6,260.00		6,260.00	5835	DOL.	COMPACTION PRICE ADJUSTMENT	6,260.00	
12	1.00		1.00	5837	DOL.	ASPHALT COST PRICE ADJUSTMENT	1.00	
13	8.00		8.00	6991	EACH	HMA CORE-BRIDGE	8.00	
						17-EROSION CONTROL AND ROADSIDE PLANTING		
14	5.00		5.00	6403	DAY	ESC LEAD	5.00	
15	10.00		10.00	6471	EACH	INLET PROTECTION	10.00	
16	LUMP SUM		LUMP SUM	6488	L.S.	EROSION CONTROL AND WATER POLLUTION PREVENTION	L.S.	
						18-TRAFFIC		
17	4,952.00		4,952.00	6807	L.F.	PLASTIC LINE	4,952.00	
18	9.00		9.00	6881	EACH	PLASTIC DRAINAGE MARKING	9.00	
19	LUMP SUM		LUMP SUM	6890	L.S.	PERMANENT SIGNING	L.S.	
20	LUMP SUM		LUMP SUM	6971	L.S.	PROJECT TEMPORARY TRAFFIC CONTROL	L.S.	
21	6,300.00		6,300.00	7572	DOL.	WORK ZONE SAFETY CONTINGENCY	6,300.00	
22	112.00		112.00	6982	S.F.	CONSTRUCTION SIGNS CLASS A	112.00	
23	1.00		1.00	6975	DOL.	WSP REIMBURSEMENT	1.00	
						19-OTHER ITEMS		
24	1,000.00		1,000.00	9004	DOL.	PROJECT PARTNERING	1,000.00	
25	LUMP SUM		LUMP SUM	7037	L.S.	STRUCTURE SURVEYING	L.S.	
26	15,000.00		15,000.00	7480	DOL.	ROADSIDE CLEANUP	15,000.00	
27	5.00		5.00	7725	DOL.	REIMBURSEMENT FOR THIRD PARTY DAMAGE		5.00
28	1.00		1.00	7728	DOL.	MINOR CHANGE	1.00	
29	LUMP SUM		LUMP SUM	7736	L.S.	SPCC PLAN	L.S.	
30	22.00		22.00		DAY	RAILROAD FLAGGING	22.00	

GROUP LEGEND

GROUP NUMBER	SR	CONTROL SECTION	TAX SCHEDULE	FUND PARTICIPANTS
1	014	060411	**	Federal
2	014	060411	**	State

DATE	REVISION	BY

REGION	STATE	FEDERAL AID PROJECT NO.
10	WA	0014(092)

JOB NUMBER 27X345/1

CONTRACT NO

Washington State Department of Transportation

SR 14
W CAMAS SLOUGH BRIDGE DECK PAVING

SUMMARY OF QUANTITIES

SQ1

SHEET 3 OF 27 SHEETS