
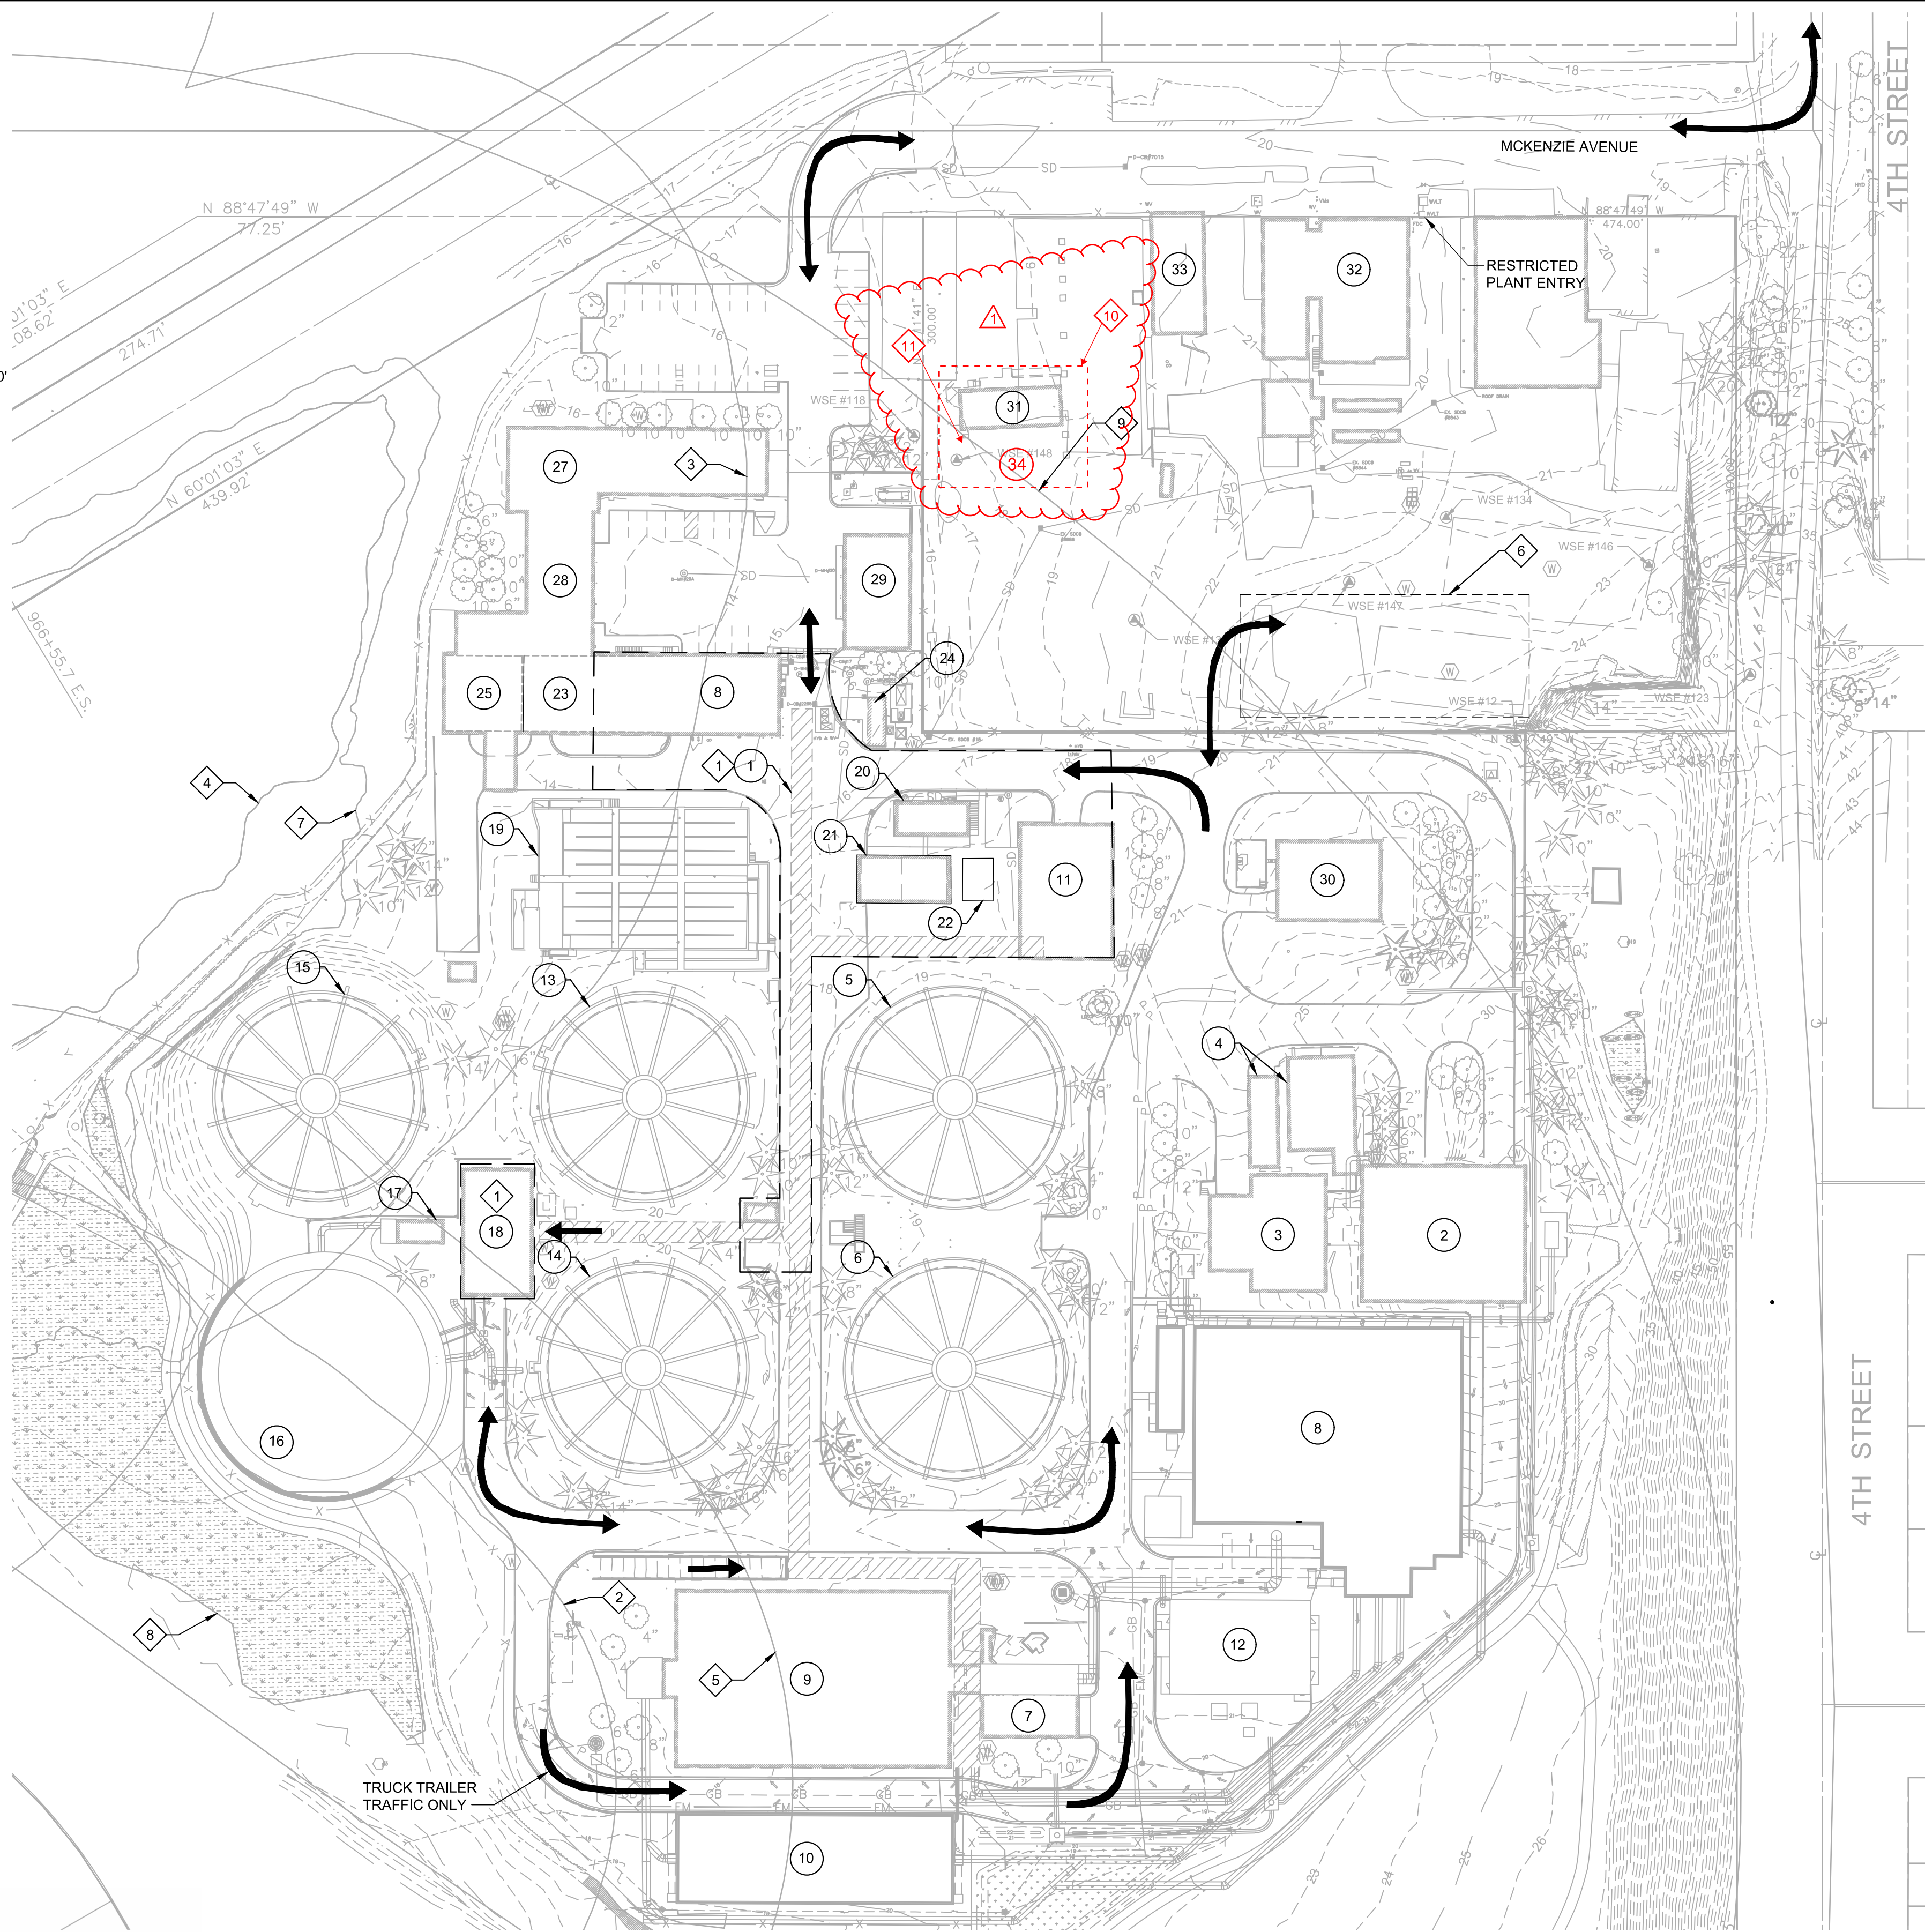


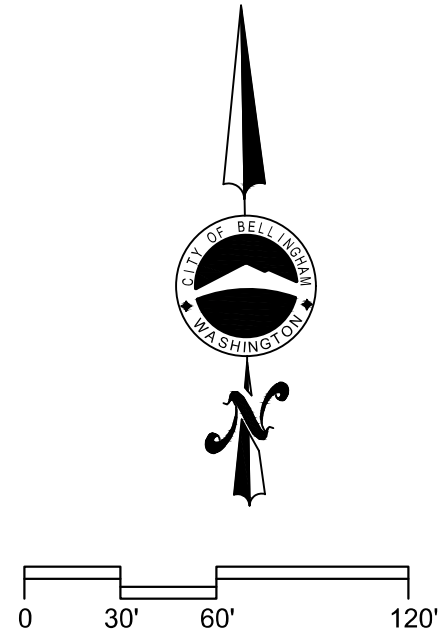

GENERAL NOTES:

1. TYPICAL DELIVERY TRUCK TRAFFIC ROUTE ROADWAY TO BE KEPT ACCESSIBLE AT ALL TIMES.
2. THE CONTRACTOR SHALL USE THE DESIGNATED ROADS AS SHOWN.
3. THE CONTRACTOR SHALL COORDINATE PROJECT TRAFFIC ON THE WASTE WATER TREATMENT PLANT SITE WITH THE OWNER.
4. CONTRACTOR SHALL LIMIT VEHICLES SPEEDS TO A MAXIMUM OF 10 MPH.
5. CONTRACTOR SHALL PROVIDE DETAILED TRAFFIC, STAGING, PARKING PLAN TO OWNER FOR APPROVAL PRIOR TO MOBILIZATION. PLAN SHALL INCLUDE PROPOSED SIGNAGE WITH KEY MAP OF LOCATION.
6. CONTRACTOR SHALL ESTABLISH AND MAINTAIN STAGING AND CONSTRUCTION ENTRANCE CONSTRUCTION FENCING ACCESS ROAD FOR DURATION OF PROJECT.
7. CONTRACTOR PERSONNEL VEHICLES MUST BE PARKED OUTSIDE OF THE FENCED PLANT PERIMETER.

# KEY NOTES:

1. UPPER LEVEL TO LOWER LEVEL ACCESS IS PROVIDED VIA 3'-6" WIDE STAIRCASE AND/OR 4'-0" ACCESS HATCH.
2. POST POINT HERON COLONY 2023 197 FOOT YEAR-ROUND CORE ZONE PROTECTION BUFFER. SEE POST POINT HERON COLONY MANAGEMENT RECOMMENDATIONS UPDATE IN APPENDICES OF SPECIFICATION SECTION 01\_14\_00 - WORK RESTRICTIONS.
3. SHORELINE BUFFER FOR SHORELINE JURISDICTION MARINE 13. CONTRACTOR SHALL NOT OUTSIDE OF STRUCTURES. PERFORM WORK BEYOND THIS LINE WITHOUT EXPRESS PERMISSION FROM OWNER.
4. ORDINARY HIGH WATER MARK.
5. POST POINT HERON COLONY 2023 300 FOOT SEASONAL (MARCH 1 TO SEPTEMBER 1) CORE ZONE DISTURBANCE BUFFER. SEE POST POINT HERON COLONY MANAGEMENT RECOMMENDATIONS UPDATE IN APPENDICES OF SPECIFICATION SECTION 01\_14\_00 - WORK RESTRICTIONS.
6. CONTRACTOR STAGING AREA, APPROXIMATELY 60' X 150'. FINAL STAGING AREA LAYOUT AND LOCATION TO BE COORDINATED WITH OWNER. STAGING AREA IS NON-EXCLUSIVE SPACE AND SHALL BE COORDINATED WITH OTHER PROJECT ACTIVITIES BY OTHERS PER 01\_11\_00 - SUMMARY OF WORK.
7. 100 YEAR FLOOD PLANE.
8. WETLAND.

8. POST POINT HERON COLONY 850' BUFFER.

10. CONTRACTOR AND ENGINEER FIELD OFFICE AREA, APPROXIMATELY 85' X 70'. FINAL FIELD OFFICE AREA LAYOUT AND LOCATION TO BE COORDINATED WITH OWNER. REFER TO SPECIAL PROVISION DIVISION 01 SECTION 1-07.17 - UTILITIES AND SIMILAR FACILITIES.
11. APPROXIMATE POTABLE WATER, SEWER AND POWER CONNECTION POINT INTENDED FOR CONTRACTOR AND ENGINEER FIELD OFFICES.

FACILITY NUMBER

FACILITY NAME

|    |     |                                    |
|----|-----|------------------------------------|
| 1  | 050 | GALLERY (BELOW GRADE)              |
| 2  | 110 | SCREENING FACILITY                 |
| 3  | 120 | HEADWORKS                          |
| 4  | 130 | PRELIMINARY TREATMENT ODOR CONTROL |
| 5  | 210 | PRIMARY CLARIFIER 1                |
| 6  | 210 | PRIMARY CLARIFIER 2                |
| 7  | 220 | PRIMARY EFFLUENT PUMP STATION      |
| 8  | 305 | SELECTOR/ACTIVATED SLUDGE BASIN 1  |
| 9  | 305 | ACTIVATED SLUDGE BASIN 2 AND 3     |
| 10 | 311 | ACTIVATED SLUDGE BASIN 4           |
| 11 | 320 | HYPOCHLORITE GENERATION BUILDING   |
| 12 | 325 | BLOWER BUILDING                    |
| 13 | 330 | SECONDARY CLARIFIER 1              |
| 14 | 330 | SECONDARY CLARIFIER 2              |
| 15 | 330 | SECONDARY CLARIFIER 3              |
| 16 | 330 | SECONDARY CLARIFIER 4              |
| 17 | 330 | SECONDARY CLARIFIER ML SPLITTER    |
| 18 | 340 | SECONDARY SLUDGE PUMP STATION      |
| 19 | 410 | CHLORINE CONTACT BASIN             |
| 20 | 420 | SLUDGE STORAGE BUILDING            |
| 21 | 440 | SLUDGE STORAGE TANKS               |
| 22 | 440 | SLUDGE STORAGE TANKS ODOR CONTROL  |
| 23 | 510 | SOLIDS HANDLING BUILDING           |
| 24 | 510 | SOLIDS HANDLING ODOR CONTROL       |
| 25 | 520 | SOLIDS HANDLING BUILDING WEST      |
| 26 | 530 | SOLIDS HANDLING BUILDING EAST      |
| 27 | 710 | ADMINISTRATION AND LABORATORY      |
| 28 | 720 | SHOP/MAINTENANCE                   |
| 29 | 730 | STORAGE BUILDING                   |
| 30 | 740 | EMERGENCY GENERATOR BUILDING       |

CONTRACTOR FIELD OFFICE

MAINTENANCE SHOP

MAINTENANCE STORAGE

ENGINEER FIELD OFFICE



|      |            |          |    |
|------|------------|----------|----|
| 4    |            |          |    |
| 3    |            |          |    |
| 2    |            |          |    |
| 1    | ADDENDUM 1 | MS       |    |
| Date | No         | Revision | By |

PROJECT ENGINEER MSS  
DESIGNED/DRAWN MSS/SCR  
INSPECTOR CC

DIRECTOR PUBLIC WORKS  
CITY ENGINEER  
ASSISTANT DIRECTOR

CITY OF BELLINGHAM, WASHINGTON  
PUBLIC WORKS DEPARTMENT  
ENGINEERING DIVISION

SCALE  
Horiz. AS SHOWN  
Vert. AS SHOWN

DATUM  
H: NAD 83/98  
V: NAVD 88

Job. No. EU194  
Date JAN 2026  
Field Bk.

POST POINT RESOURCE RECOVERY PLANT  
GENERAL  
STAGING AREA AND  
SITE ACCESS PLAN

DRAWING NO.  
010G106  
SHEET NO.  
6 OF 198

CONTACT PERSON: STEPHEN DAY, PE SE , PROJECT ENGINEER AT 360-778-7944